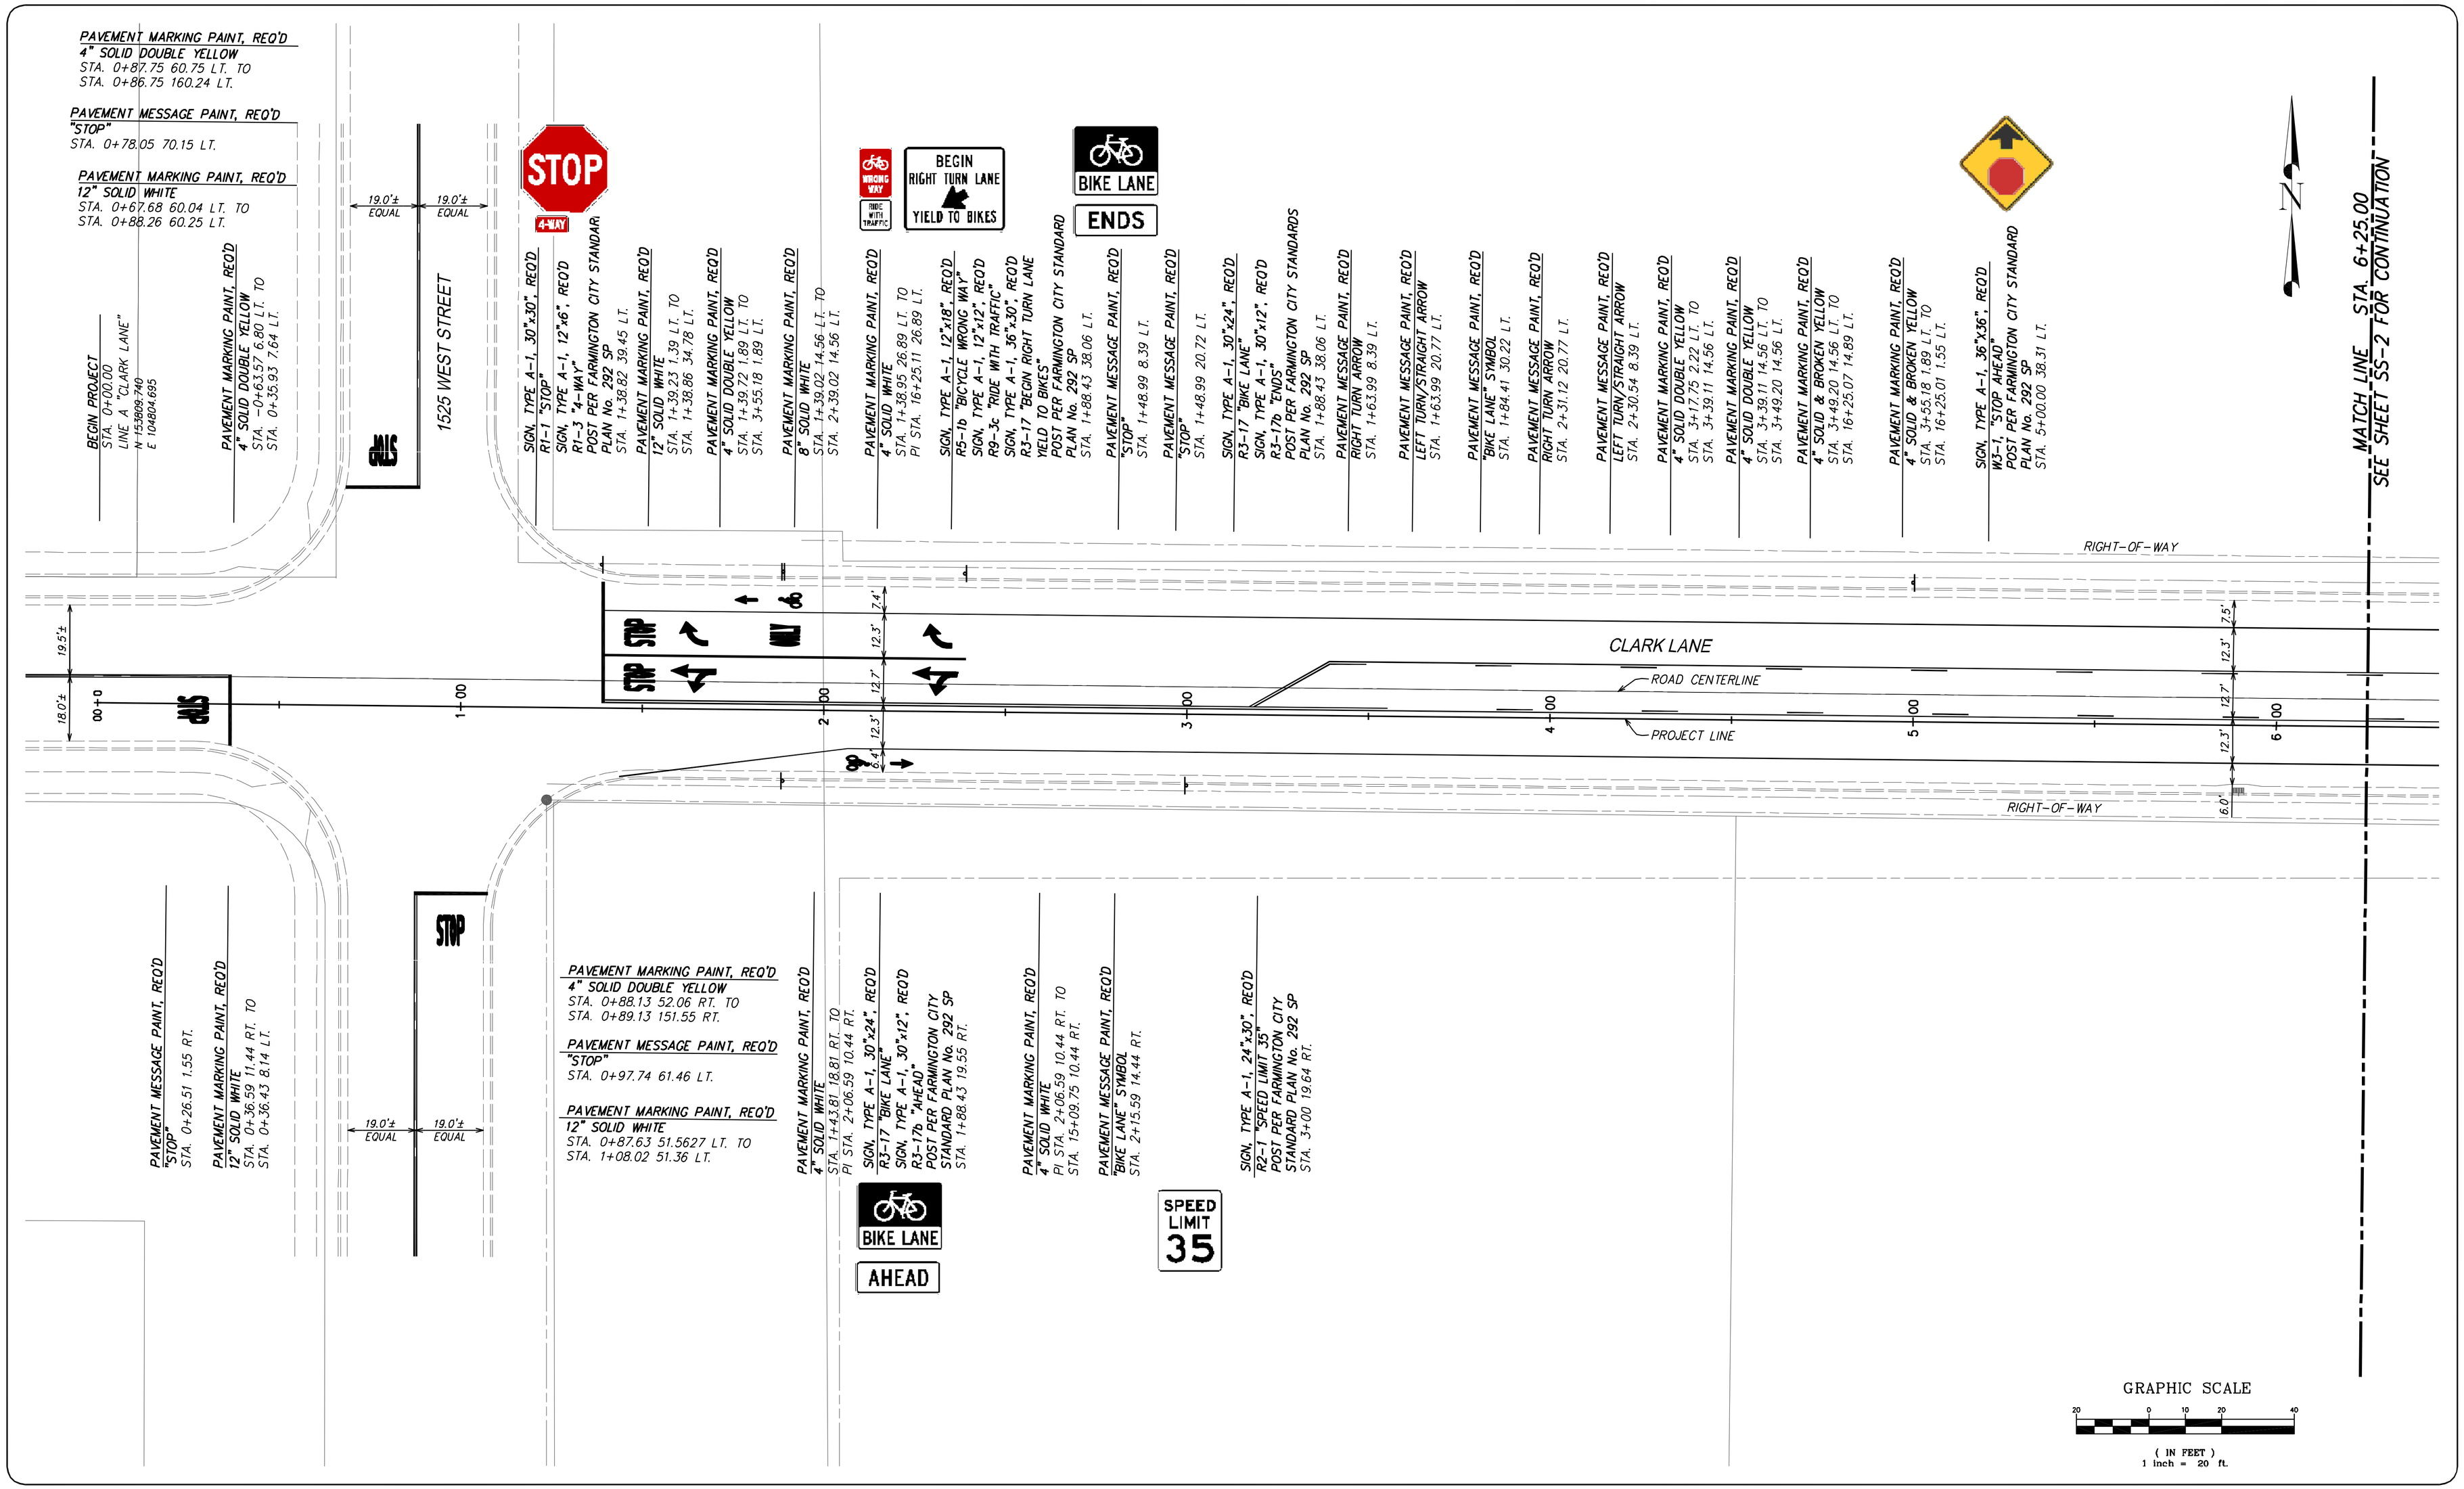

REV.	BY	DATE	DESCRIPTION

REGISTERED PROFESSIONAL ENGINEER
313039
MATTHEW P. HIRST
STATE OF UTAH

PRINCIPAL: PAUL J. HIRST
PROJECT MANAGER: MATTHEW P. HIRST
CHECKER: MATTHEW P. HIRST
DRAWN BY: PAUL S. HATCH
SCALE: 1"=20'
DATE ISSUED: 14 APRIL 2006

CALDWELL RICHARDS SORENSEN
ANSWERS TO INFRASTRUCTURE™
2060 East 2100 South
Salt Lake City, UT 84109
Phone: (801) 359-5565
Fax: (801) 359-4272
www.crsengineers.com

FARMINGTON CITY

CLARK LANE & 1100 WEST INTERSECTION
CLARK LANE SIGNING & STRIPING PLAN
STA. 1+00.00 TO 6+25.00

1100 WEST CLARK LANE — FARMINGTON, UTAH

SS-1 — SHEET 15 OF 27

05071C.01 — PROJECT NUMBER

P:\2005\05071C.01 Clark Lane Signal Design\dwg\design\clarklane.dwg SS-1 - clark ln stripng plan 4/14/2006 1:19:49 PM