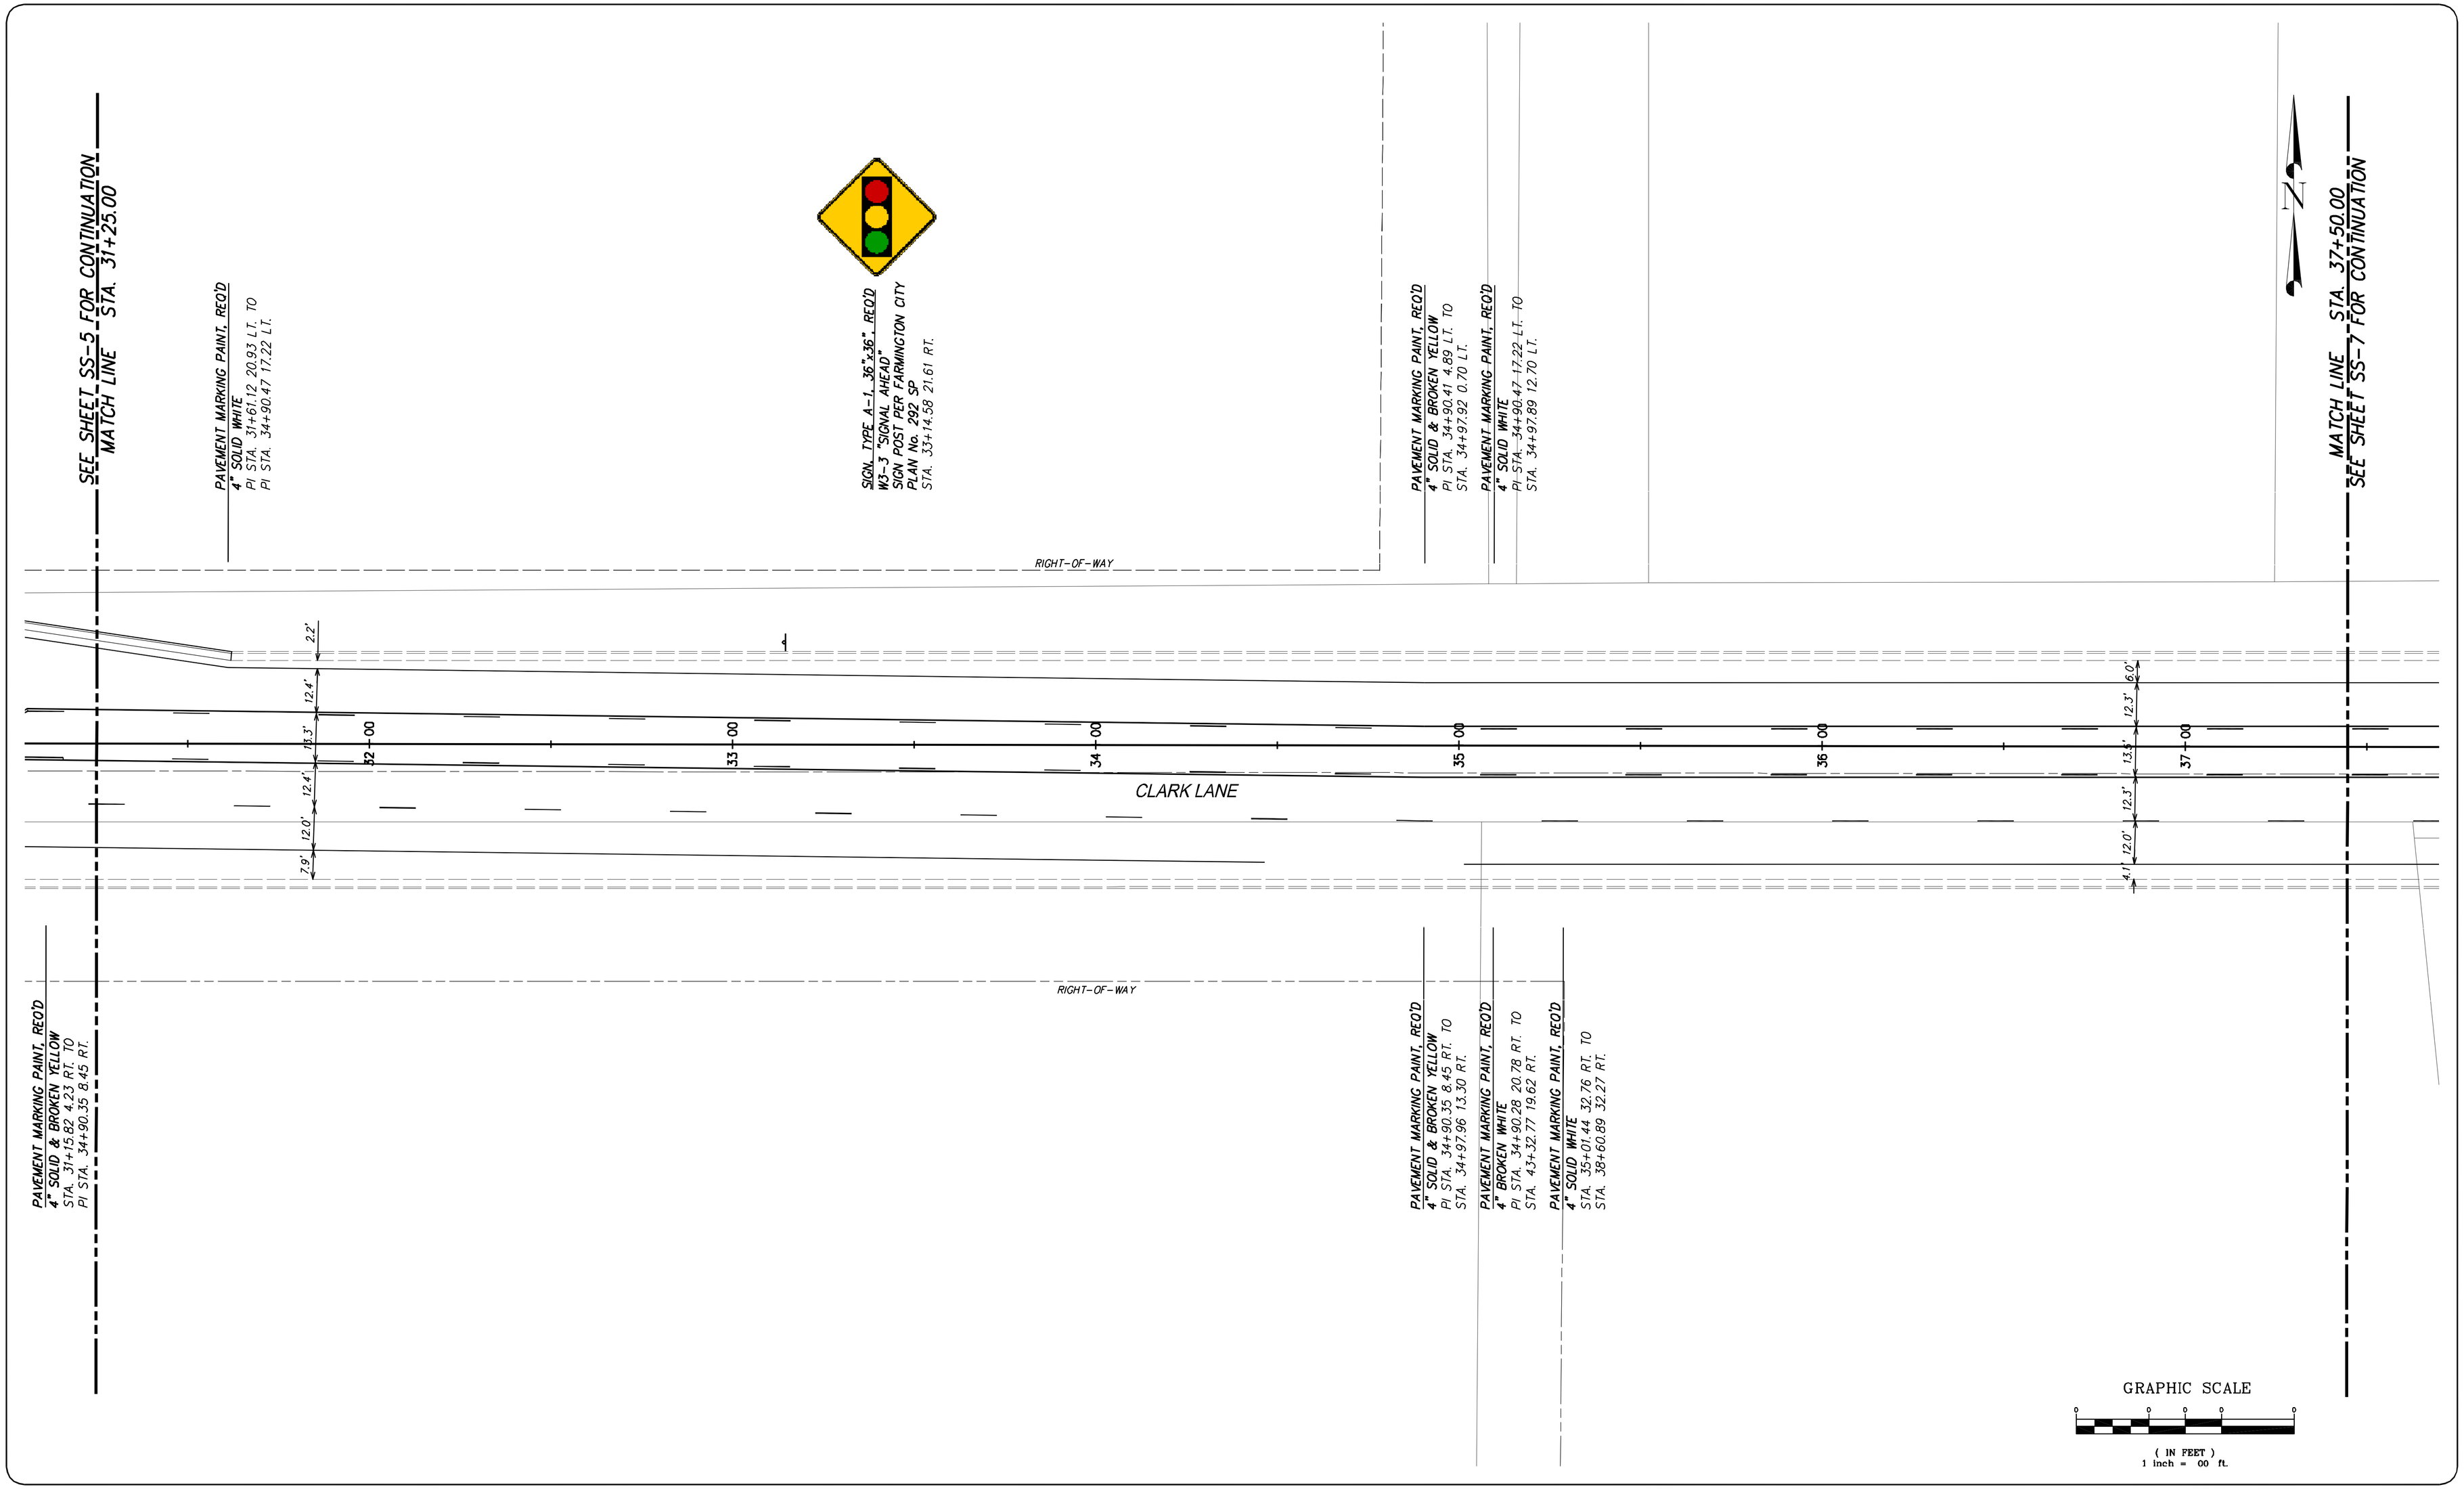

REV.	BY	DATE	DESCRIPTION

REGISTERED PROFESSIONAL ENGINEER 313039 MATTHEW P. HIRST STATE OF UTAH

PRINCIPAL: PAUL J. HIRST
PROJECT MANAGER: MATTHEW P. HIRST
CHECKER: MATTHEW P. HIRST
DRAWN BY: PAUL S. HATCH
SCALE: 1"=20'
DATE ISSUED: 14 APRIL 2006

CALDWELL RICHARDS SORENSEN
ANSWERS TO INFRASTRUCTURE™

2060 East 2100 South
Salt Lake City, UT 84109
Phone: (801) 359-5565
Fax: (801) 359-4272
www.crsengineers.com

FARMINGTON CITY

CLARK LANE & 1100 WEST INTERSECTION
CLARK LANE SIGNING & STRIPING
STA. 31+25.00 TO STA. 37+50.00

1100 WEST CLARK LANE — FARMINGTON, UTAH

SS-6 — SHEET 20 OF 27

05071C.01 — PROJECT NUMBER

P:\05071C\01 Clark Lane Signal Design\dwg\design-clark lane.dwg, SS-5 - clark ln striping plan, 4/14/2006 12:51:57 PM