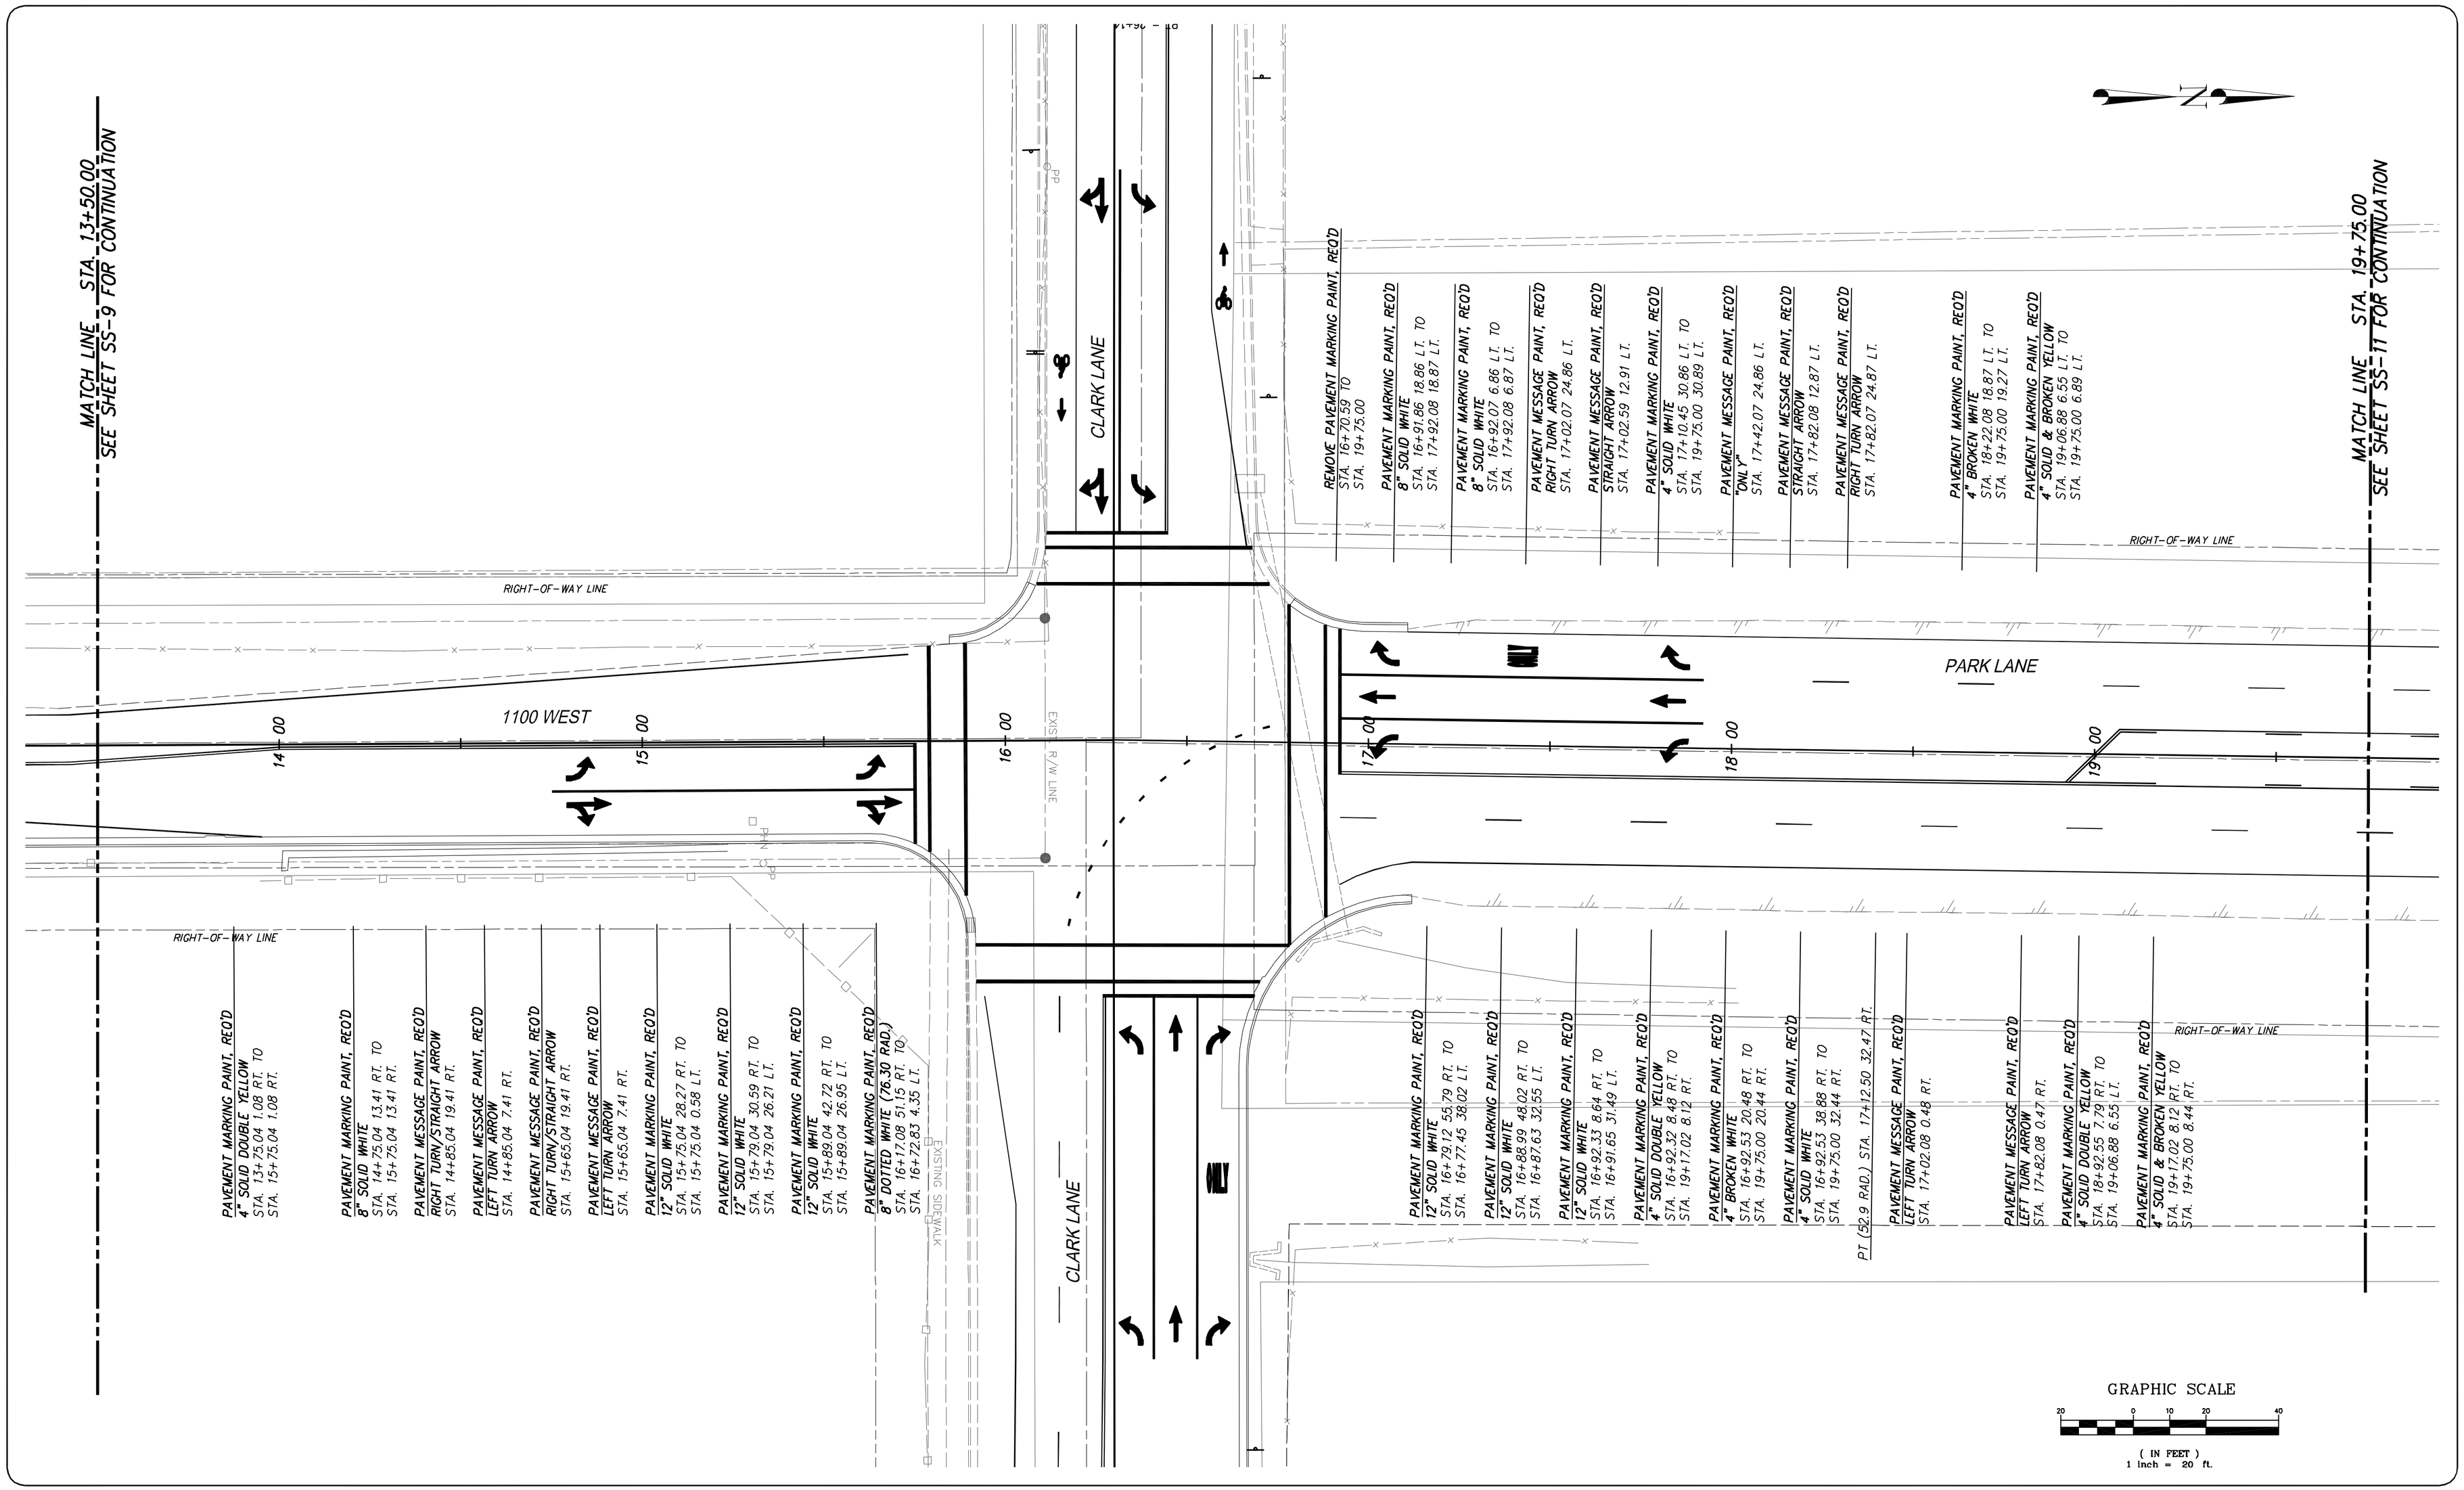

REV.	BY	DATE	DESCRIPTION

REGISTERED PROFESSIONAL ENGINEER
313039
MATTHEW P. HIRST
STATE OF UTAH

PRINCIPAL: PAUL J. HIRST
PROJECT MANAGER: MATTHEW P. HIRST
CHECKER: MATTHEW P. HIRST
DRAWN BY: PAUL S. HATCH
SCALE: 1"=20'
DATE ISSUED: 14 APRIL 2006

CALDWELL RICHARDS SORENSEN
ANSWERS TO INFRASTRUCTURE™
2060 East 2100 South
Salt Lake City, UT 84109
Phone: (801) 359-5565
Fax: (801) 359-4272
www.crsengineers.com

FARMINGTON CITY

CLARK LANE & 1100 WEST INTERSECTION
1100 W. & PARK LN. SIGNING & STRIPING PLAN
STA. 13+50.00 TO STA. 19+75.00

1100 WEST CLARK LANE — FARMINGTON, UTAH

SS-10 — SHEET 24 OF 27

05071C.01 — PROJECT NUMBER

P:\2005\05071\Clark Lane Signal\Design\Design-1100 west.dwg, sit ss-10 - 1100 w striping plan, 4/14/2006 12:53:39 PM