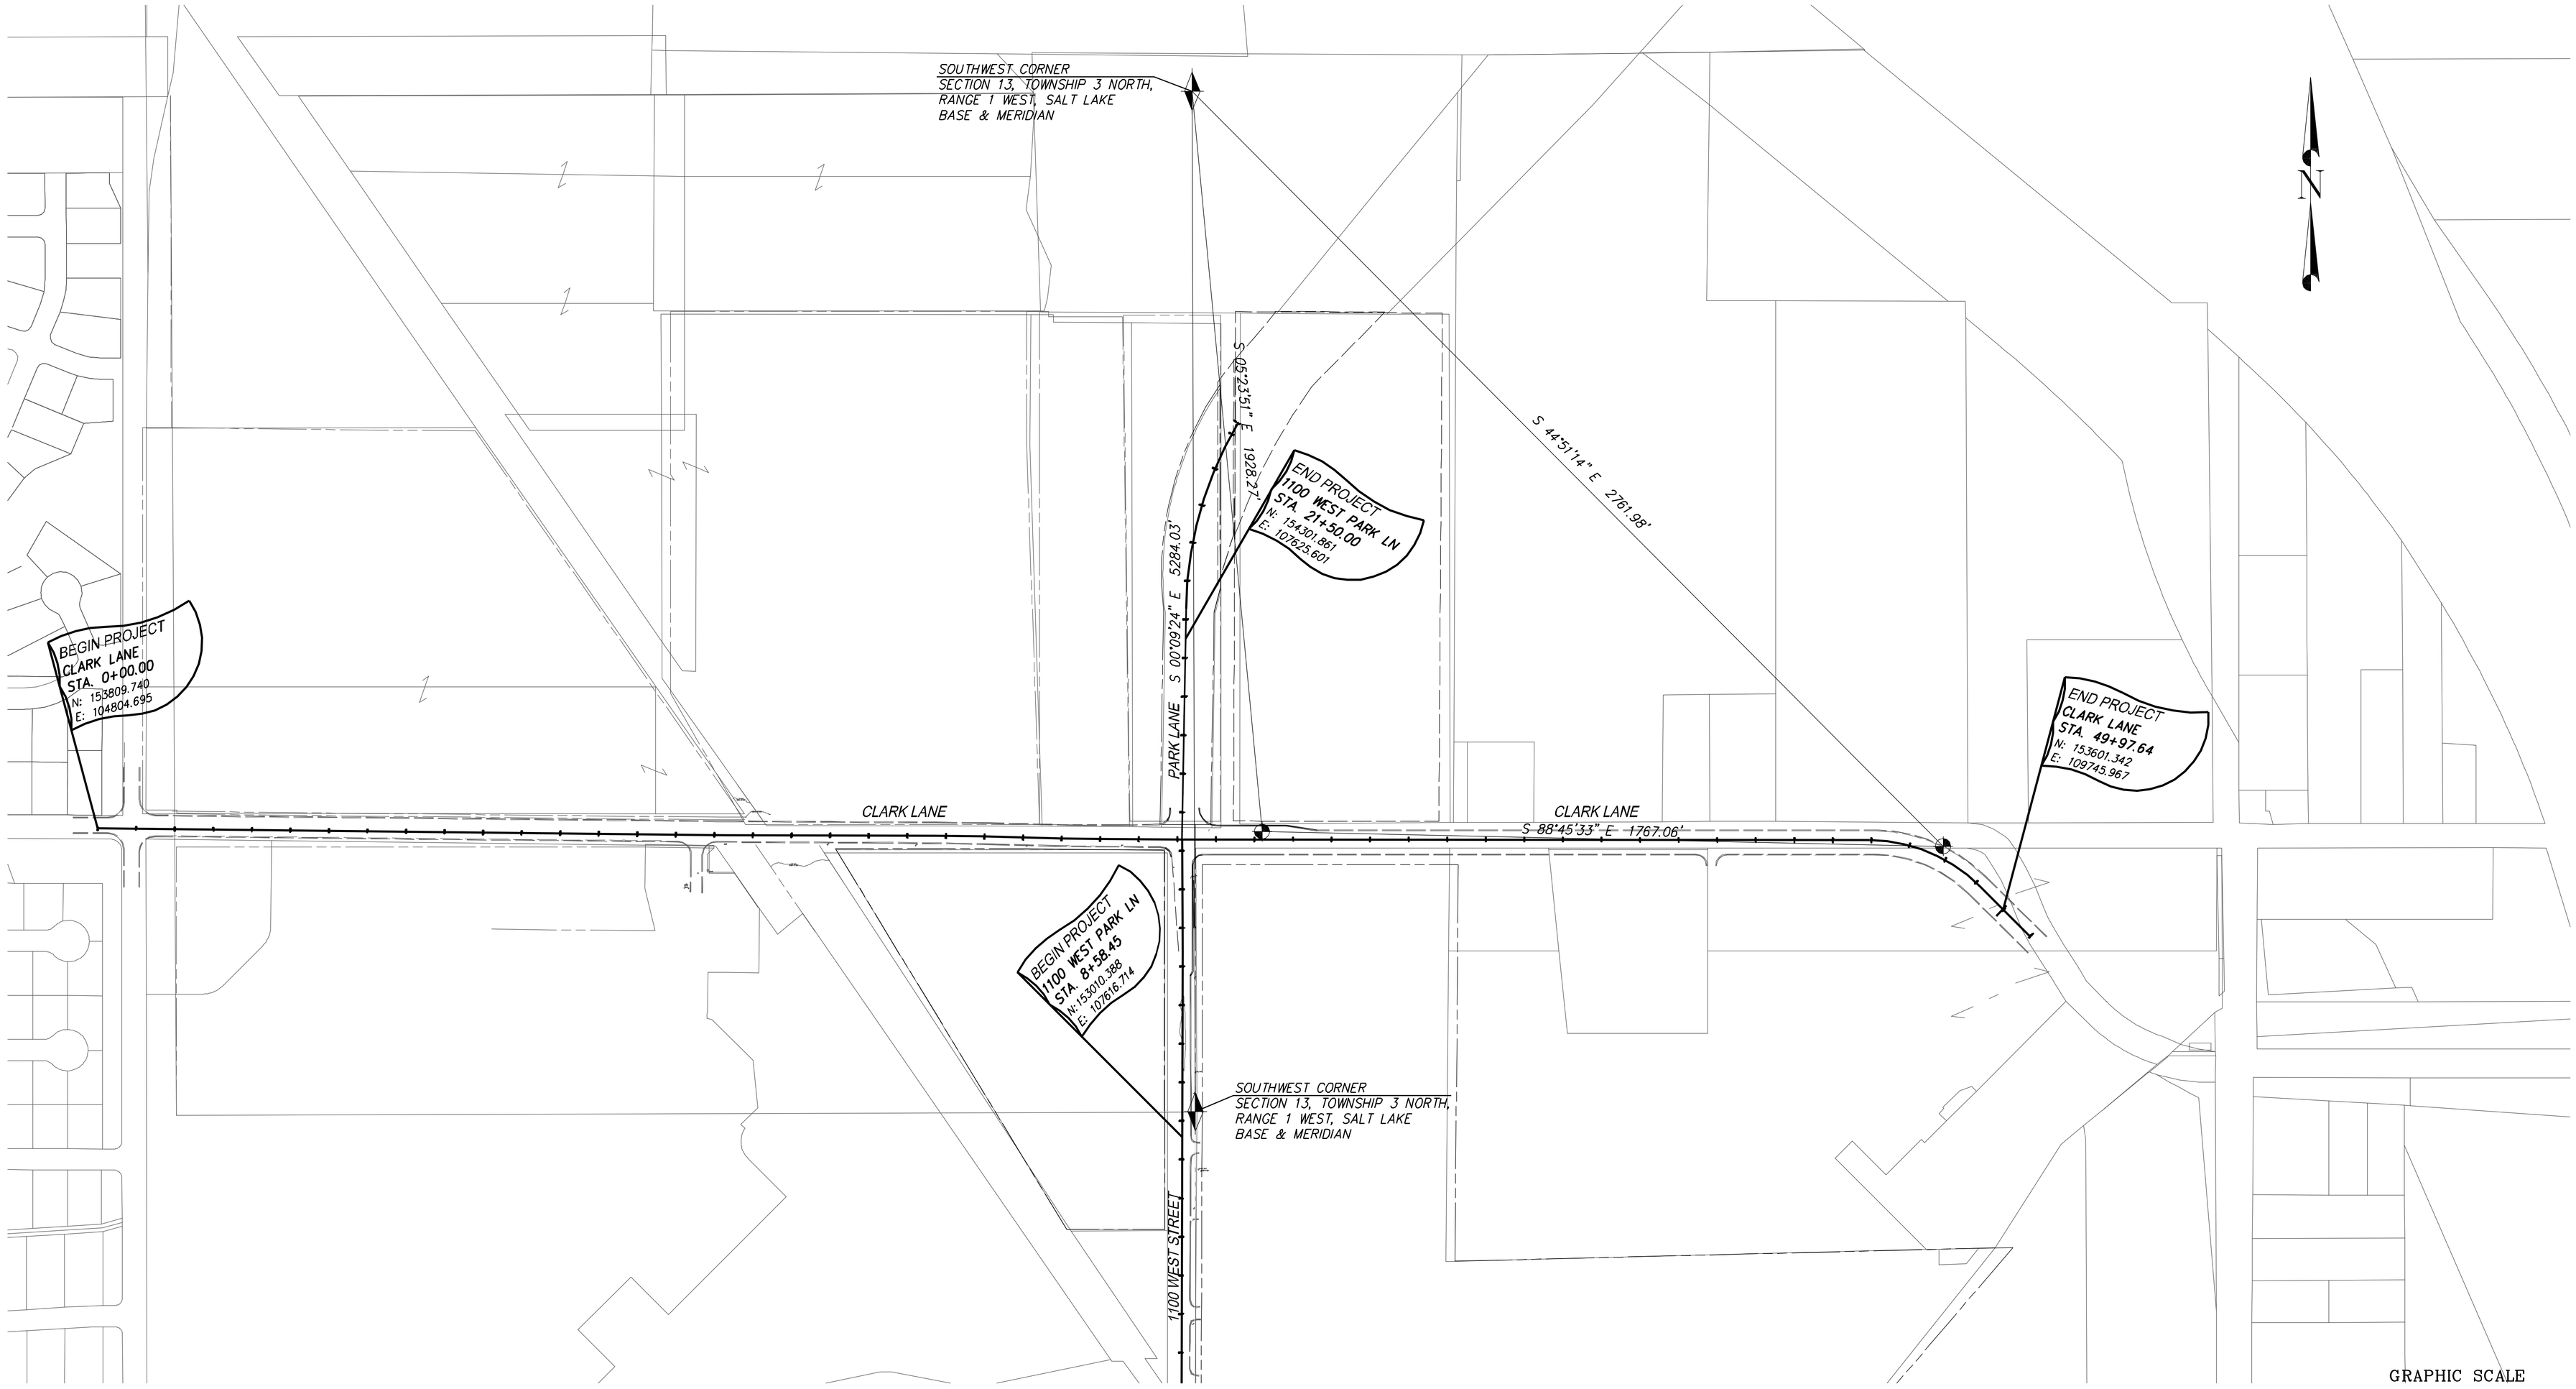

REV.	BY	DATE	DESCRIPTION

REGISTERED PROFESSIONAL ENGINEER
313039
MATTHEW P. HIRST
STATE OF UTAH

PRINCIPAL: PAUL J. HIRST
PROJECT MANAGER: MATTHEW P. HIRST
CHECKER: MATTHEW P. HIRST
DRAWN BY: PAUL S. HATCH
SCALE: 1"=200'
DATE ISSUED: 14 APRIL 2006

CALDWELL RICHARDS SORENSEN
ANSWERS TO INFRASTRUCTURE™

2060 East 2100 South
Salt Lake City, UT 84109
Phone: (801) 359-5565
Fax: (801) 359-4272
www.crsengineers.com

FARMINGTON CITY

CLARK LANE & 1100 WEST INTERSECTION SIGNAL DESIGN

SURVEY CONTROL PLAN

1100 WEST CLARK LANE — FARMINGTON, UTAH

SM-3 — SHEET 4 OF 27

05071C.01 — PROJECT NUMBER

P:\2005\05071C\Clark Lane Signal\Design\Design\Design