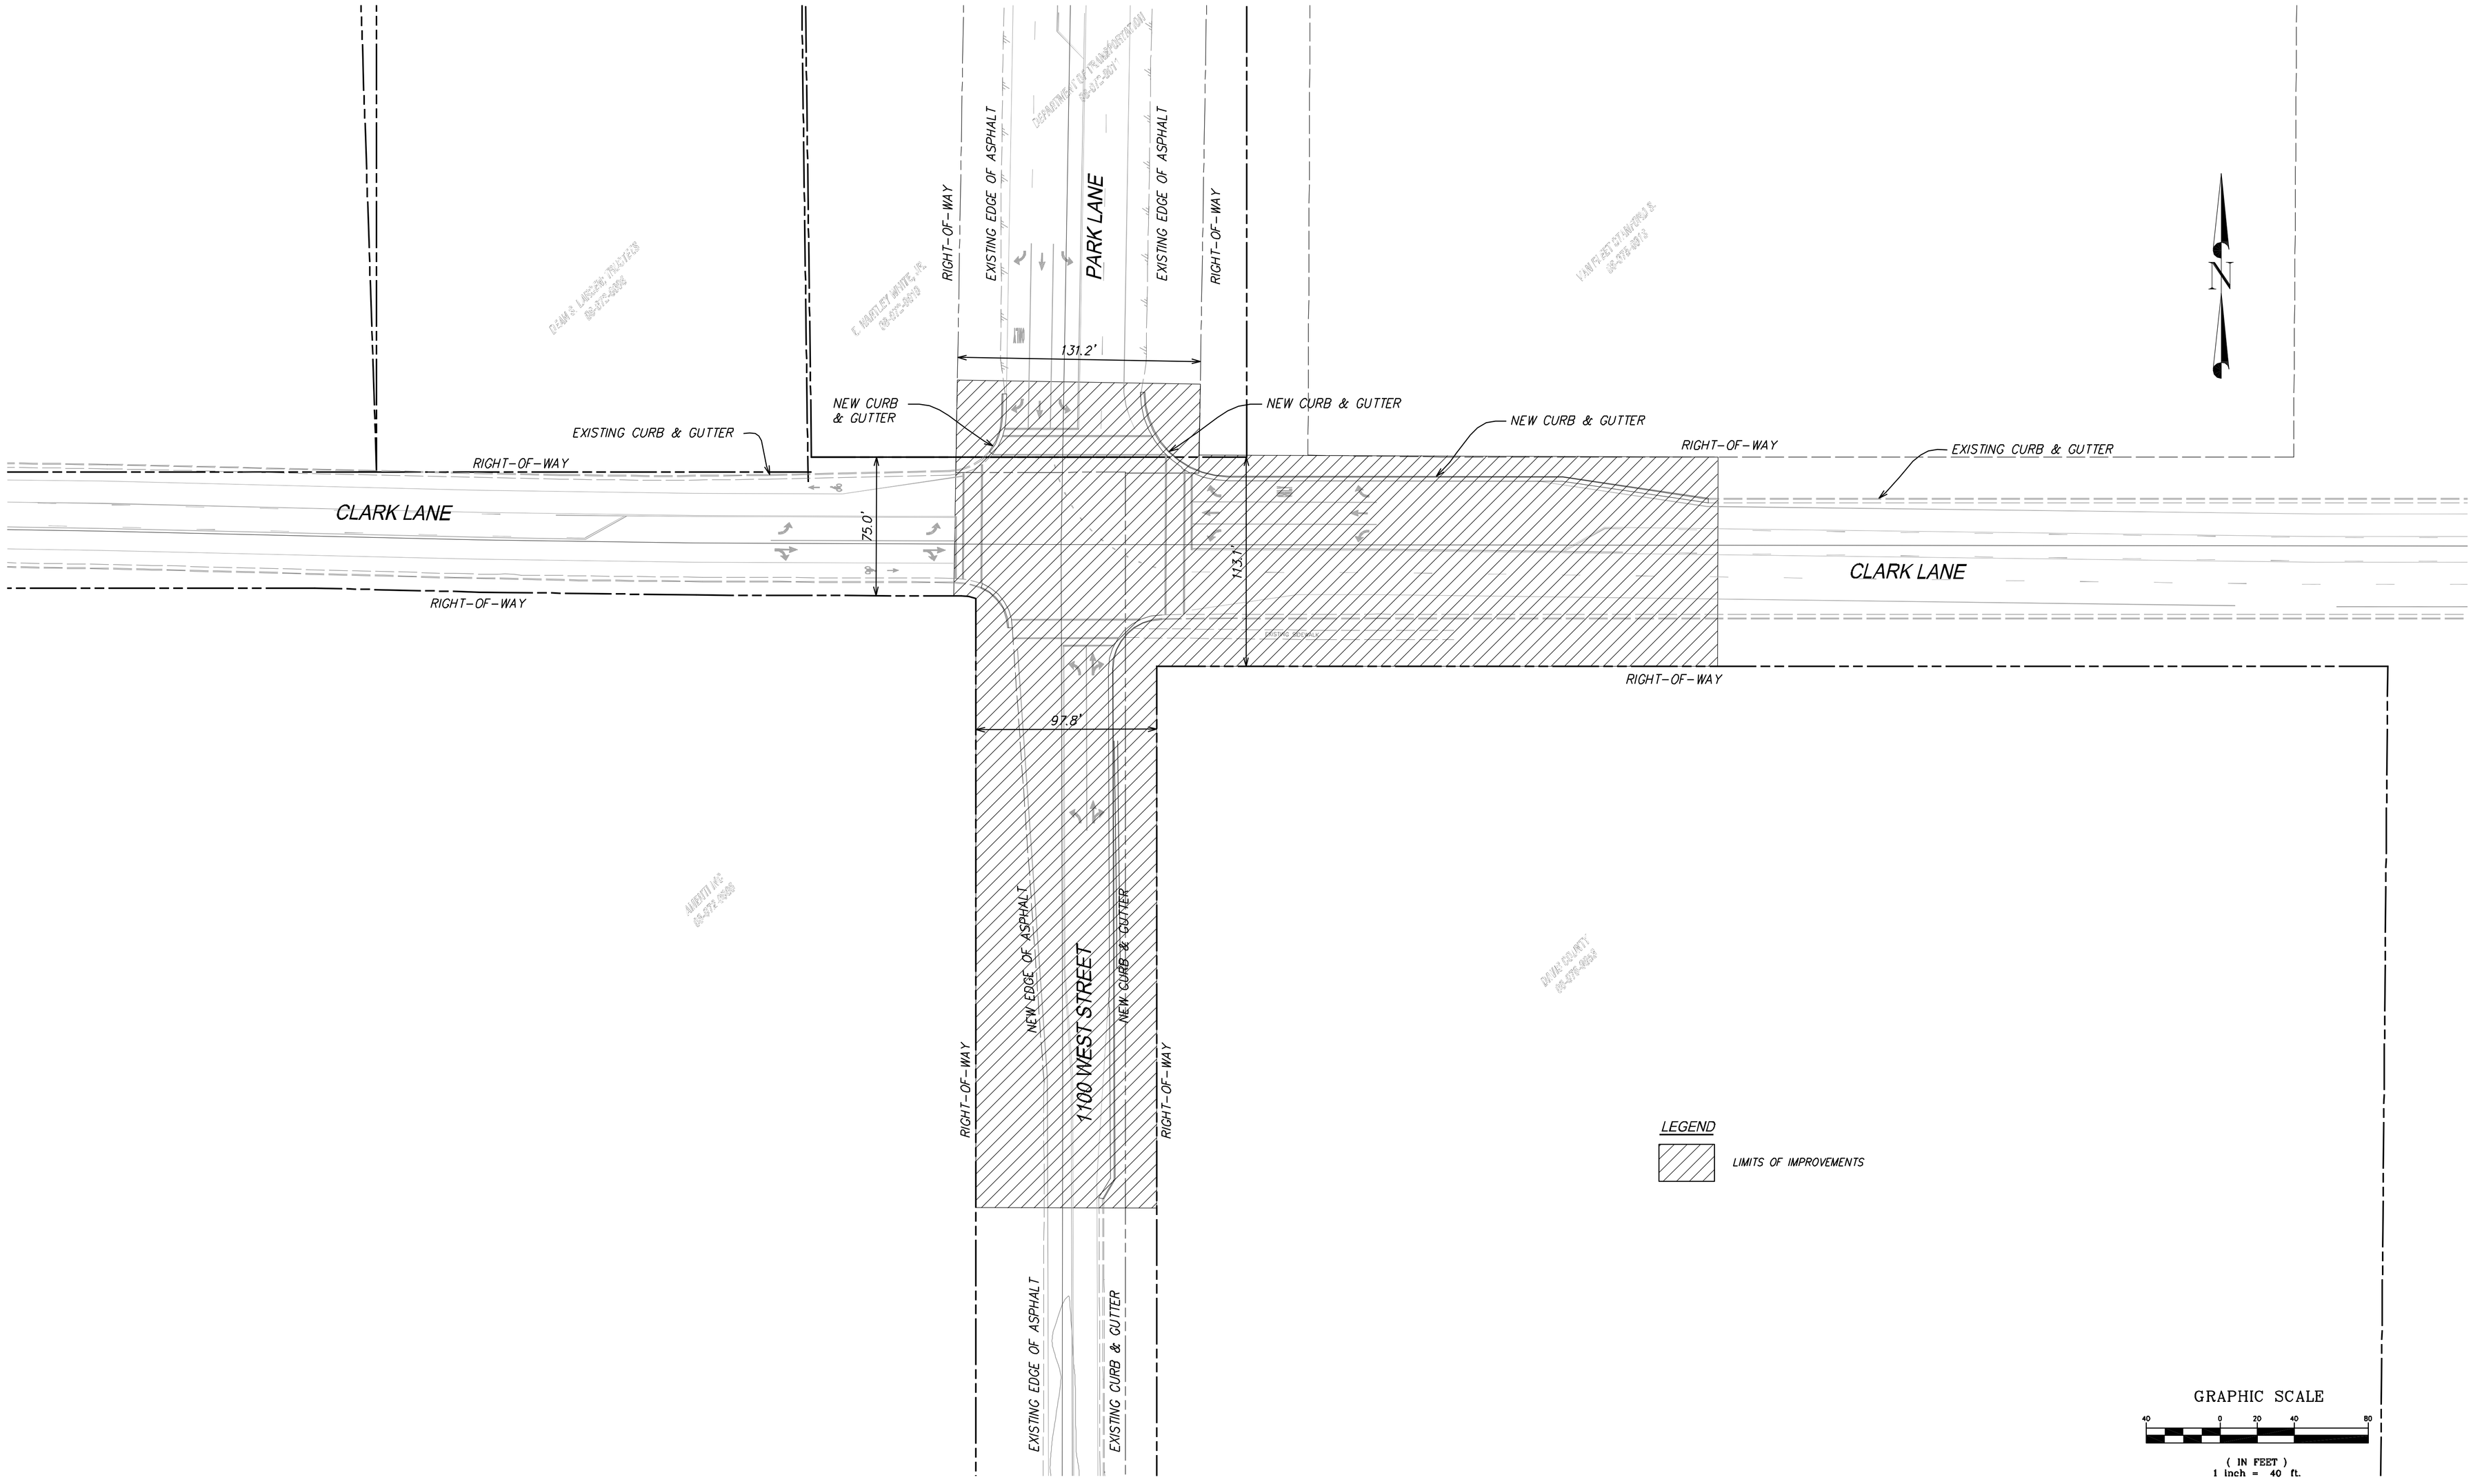

REV.	BY	DATE	DESCRIPTION

REGISTERED PROFESSIONAL ENGINEER 313039 MATTHEW P HIRST STATE OF UTAH

PRINCIPAL: PAUL J. HIRST
PROJECT MANAGER: MATTHEW P. HIRST
CHECKER: MATTHEW P. HIRST
DRAWN BY: PAUL S. HATCH
SCALE: 1" = 40'
DATE ISSUED: 14 APRIL 2006

CALDWELL RICHARDS SORENSEN
ANSWERS TO INFRASTRUCTURE™
2060 East 2100 South
Salt Lake City, UT 84109
Phone: (801) 359-5565
Fax: (801) 359-4272
www.crsengineers.com

FARMINGTON CITY

CLARK LANE & 1100 WEST INTERSECTION SIGNAL DESIGN
RIGHT-OF-WAY PLAN

1100 WEST CLARK LANE — FARMINGTON, UTAH

RW-1 — SHEET 5 OF 27

05071C.01 PROJECT NUMBER

P:\2005\05071\Clark Lane Signal Design\design-new.dwg, RW1-sign-s4way, 4/14/2006 1:06:57 PM